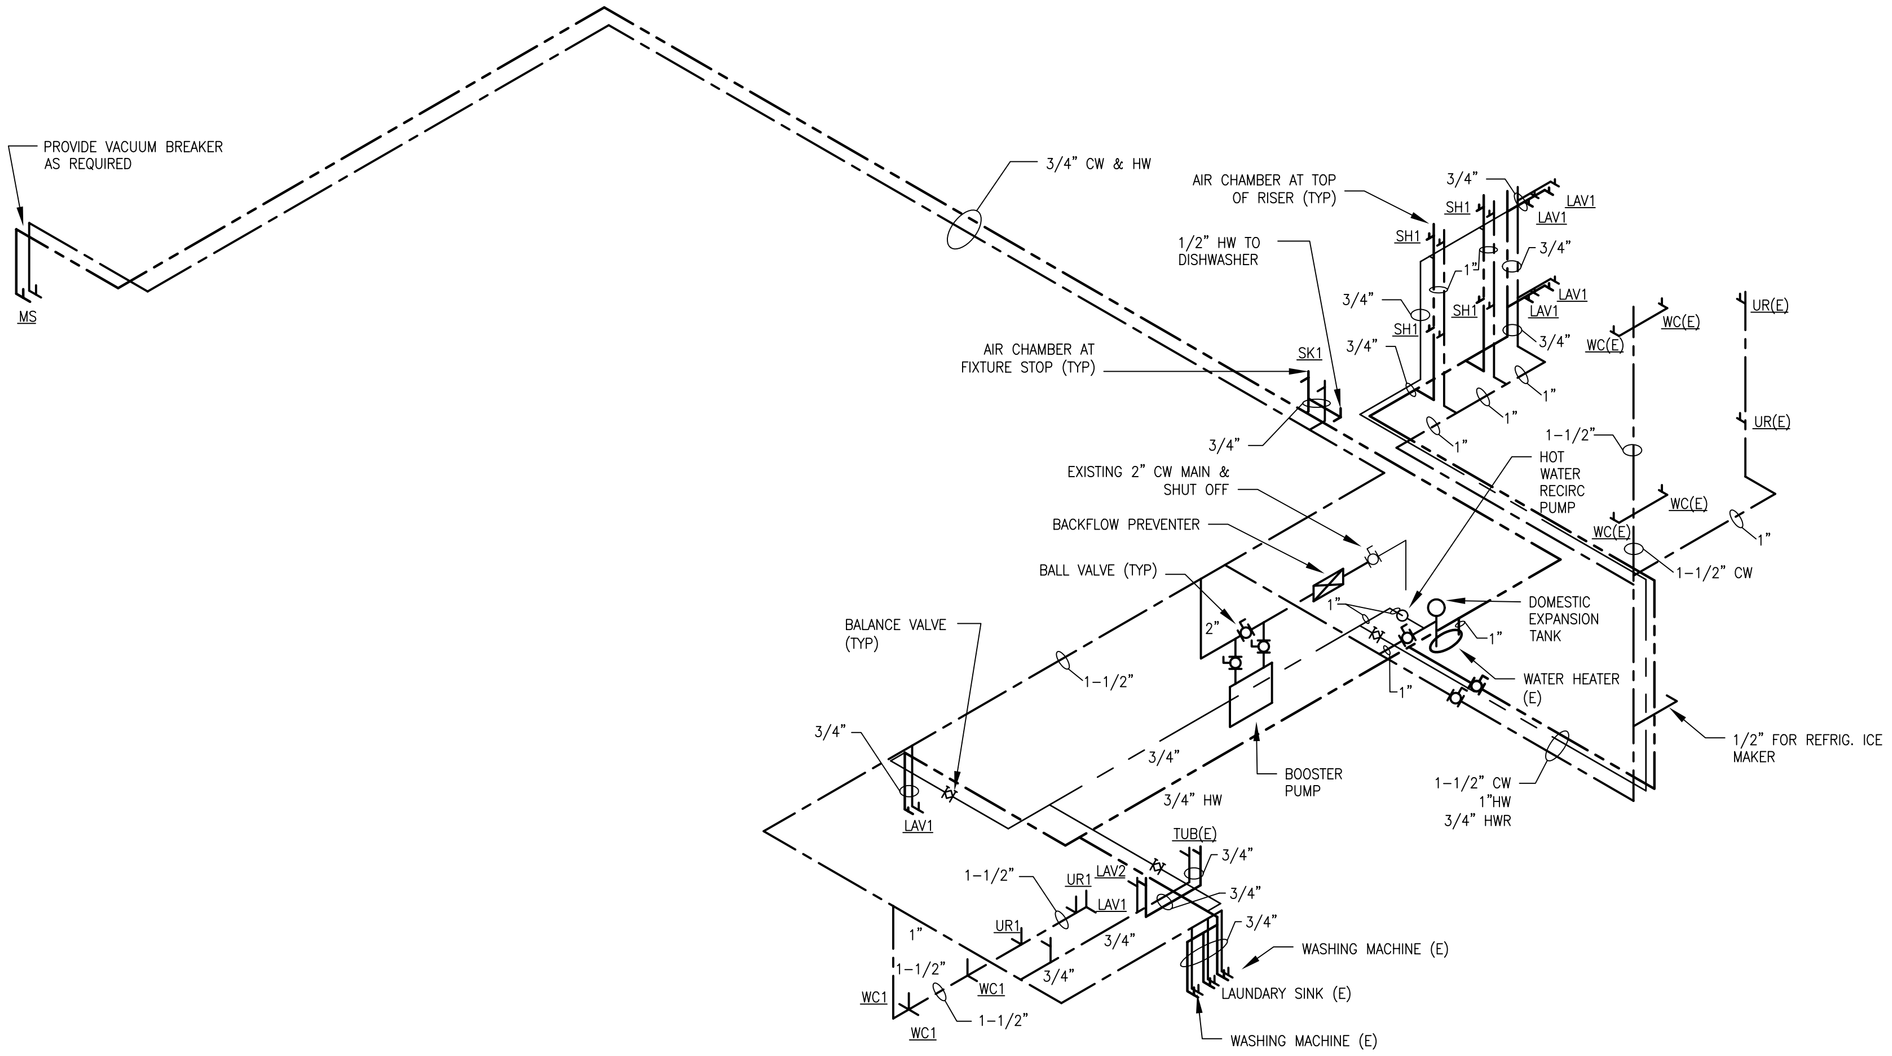

WATER SUPPLY DEMANDS			
Fixture Type	Weight in Fixture Units	# of Fixtures	Sub-total
Laundry Washer	3	1	3
Water Closet Flush Valve	10	3	30
Water Closet Flush Tank	5	5	25
Urinal Flush Valve	5	4	20
Lavatory	2	7	14
Sink	3	3	9
Tub/Shower	2	5	10
	TOTAL	28	111

B ISOMETRIC DIAGRAMS – DOMESTIC WATER

SCALE: NONE

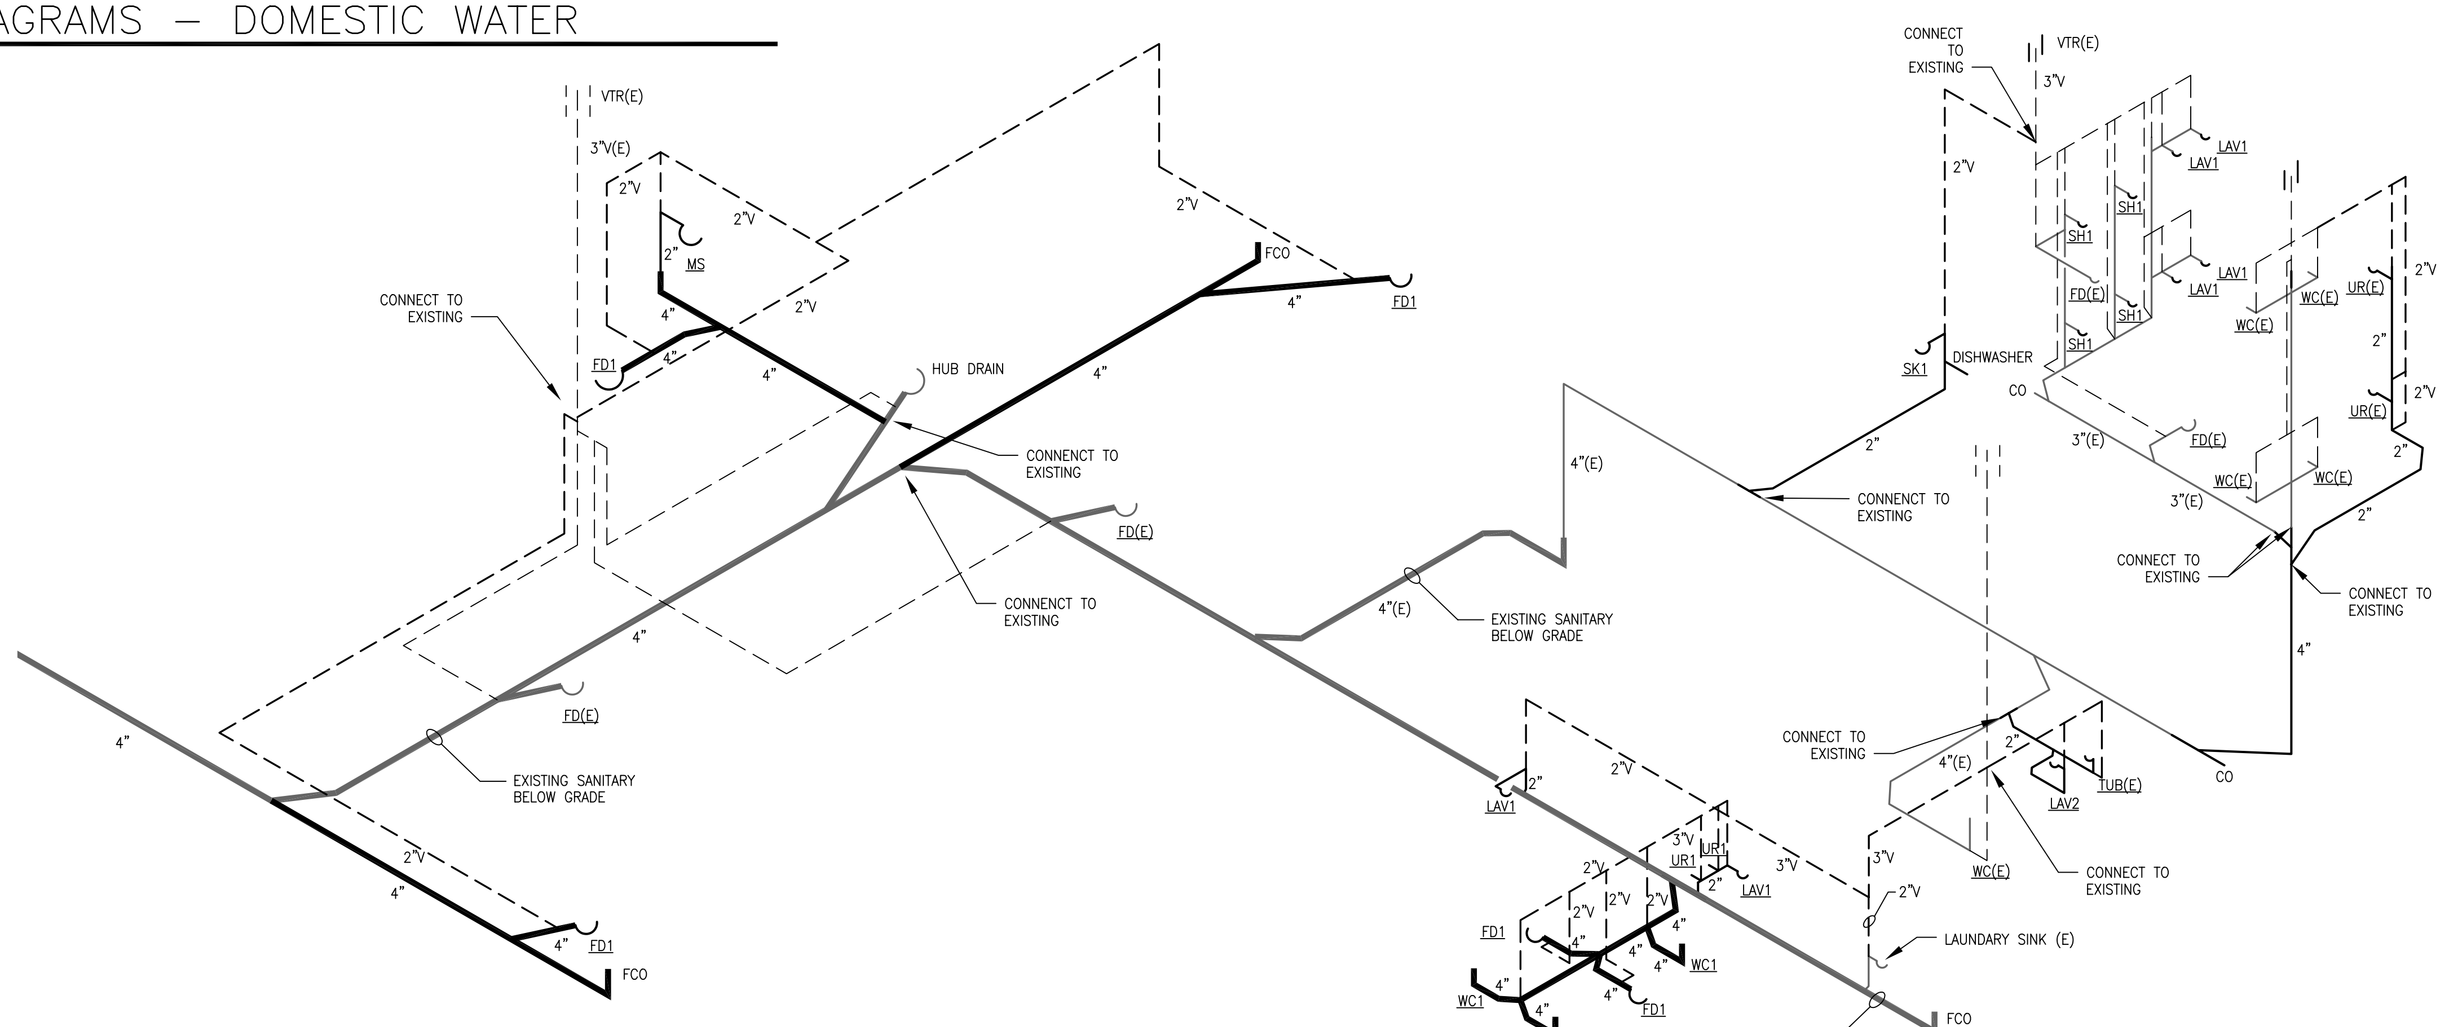

A ISOMETRIC DIAGRAMS – SANITARY WASTE & VENT

SCALE: NONE

HEITZMAN ARCHITECTS
111 NORTH MARION STREET OAK PARK, ILLINOIS 60301
PHONE: (708) 848-8944
FAX: (708) 848-8945
email: heitzman@comcast.net

ARCHITECTS/ALL Consulting Engineers
MEP, Water Supply, Fire Protection, Electrical
ALL Water Supply
PHONE (708) 524-0270 FAX (708) 524-0341
email:

ISSUES AND REVISIONS
2004 02 05 BID
04 FEB 04 PERMIT
04 DEC 04 PERMIT REVIEW

PLUMBING ISOMETRIC DIAGRAMS

ALPHA DELTA PHI FRATERNITY
5747 SOUTH UNIVERSITY AVENUE
CHICAGO, ILLINOIS 60647

I HEREBY CERTIFY THAT THESE PLANS WERE PREPARED UNDER MY DIRECT SUPERVISION AND TO THE BEST OF MY PROFESSIONAL KNOWLEDGE THEY CONFORM TO THE CHICAGO BUILDING CODE

FRANK E. HEITZMAN
ARCHITECT
ILLINOIS REGISTRATION
NUMBER: 01-8255

MP601