THIS DRAWING IS THE PROPERTY OF TOTAL MECHANICAL SYSTEMS AND IS TO BE RETURNED UPON REQUEST. IT CONTAINS CONFIDENTIAL INFORMATION WHICH MUST NOT BE DISCLOSED TO ANYONE OR USED FOR CONSTRUCTION WITHOUT PRIOR WRITTEN CONSENT. IT IS LOANED WITH THE EXPRESS AGREEMENT THAT THE DRAWING AND INFORMATION THEREON WILL NOT DIRECTLY OR INDIRECTLY BE REPRODUCED, COPIED OR OTHERWISE DISPOSED OF, NOR USED FOR ANY PURPOSE OTHER THAN THAT FOR WHICH IT IS FURNISH ANY INFORMATION FOR THE MAKING OF DRAWINGS, PRINTS, OR OTHER REPRODUCTIONS THEREOF OR OF APPARATUS OR PARTS THEREOF, OR FOR ANY OTHER PURPOSE WITHOUT PRIOR WRITTEN CONSENT. THE ACCEPTANCE OF THIS DRAWING CONSTITUTES ACCEPTANCE OF THE FOREGOING AGREEMENT.

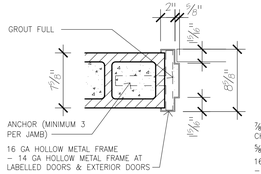

J1

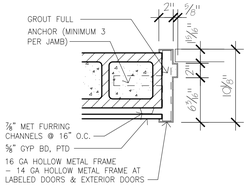

J2

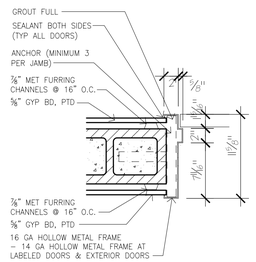

J2A

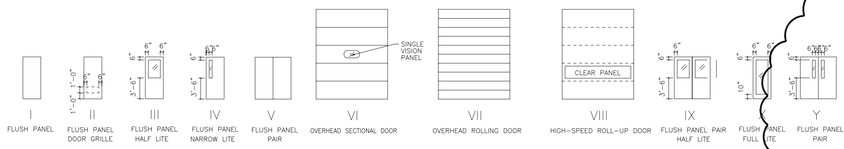

DOOR TYPES

SCALE: 1/4"=1'-0"

HARDWARE SCHEDULE

GROUP 1 – EXTERIOR

3 EA	HINGES	BB1199 4 1/2 X4 1/2 NRP	HAGER	630
1 EA	EXIT DEVICE	98L X 07	VON DUPRIN	628
1 EA	CLOSER	4040 CUSH/STOP	LCN	689
1 SET	WEATHER SEALS	8780N (HEAD & JAMBS)	HAGER	628
1 EA	THRESHOLD	413S	HAGER	628
1 EA	DOOR BOTTOM	775S	HAGER	628
1 EA	DRIP CAP	810S	HAGER	628

GROUP 2 – EXTERIOR

3 EA	HINGES	BB1279 4 1/2 X 4 1/2 NRP	HAGER	630
1 EA	EXIT DEVICE	98L (NO EXT. TRIM)	VON DUPRIN	628
1 SET	WEATHER SEALS	8780N (HEAD & JAMBS)	HAGER	628
1 EA	THRESHOLD	413S	HAGER	628
1 EA	DOOR BOTTOM	775S	HAGER	628
1 EA	DRIP CAP	810S	HAGER	628

GROUP 3 – EXTERIOR

6 EA	HINGES	BB1279 4 1/2 X4 1/2 NRP	HAGER	630
1 EA	EXIT DEVICE	9847 ED	VON DUPRIN	628
1 EA	EXIT DEVICE	9847 NL X 992L – NL X 07	VON DUPRIN	628
1 SET	WEATHER SEALS	8780N (HEAD & JAMBS)	HAGER	628
2 EA	DOOR BOTTOMS	757S	HAGER	628
2 EA	HOLDERS	8000 SERIES	ABH	600
1 EA	THRESHOLD	403S	HAGER	628
1 EA	ASTRAGAL	8455 X 846S	HAGER	628
1 EA	DRIP CAP	810S	HAGER	628

GROUP 4 – INTERIOR

3 EA	HINGES	BB1279 4 1/2 X 4 1/2	HAGER	652
1 EA	LOCKSET	35H7EW 16M	BEST	626
1 EA	FLOOR STOP	240 SERIES X RISER	HAGER	626
3 EA	SILENCERS	307D	HAGER	

GROUP 5 – INTERIOR

3 EA	HINGES	BB1279 4 1/2 X 4 1/2	HAGER	652
1 EA	LOCKSET	35H7E 16M	BEST	626
1 EA	FLOOR STOP	240 SERIES X RISER	HAGER	626
3 EA	SILENCERS	307D	HAGER	
1 EA	COAT HOOK			

GROUP 6 – INTERIOR

3 EA	HINGES	BB1279 4 1/2 X 4 1/2	HAGER	652
1 EA	LATCHSET	35H0N 16M	BEST	626
1 EA	FLOOR STOP	240 SERIES X RISER	HAGER	626
3 EA	SILENCERS	307D	HAGER	

GROUP 7 – INTERIOR

3 EA	HINGES	BB1279 4 1/2 X 4 1/2	HAGER	652
1 EA	LATCHSET	35H 16M	BEST	626
1 EA	CLOSER	4040 CUSH/STOP	LCN	689
1 EA	FLOOR STOP	240 SERIES X RISER	HAGER	626
1 SET	SEALS	ACOUSTICAL (ALL SIDES + BOT.)		
1 EA	KICKPLATE	12 INCH X 2 INCH LDW 16GA	HAGER	630

GROUP 8 – INTERIOR

3 EA	HINGES	BB1279 4 1/2 X 4 1/2	HAGER	652
1 EA	CLOSER	4040 CUSH/STOP	LCN	689
1 EA	PUSH	30S 6 X 16	HAGER	630
1 EA	PULL	1L	HAGER	630
1 EA	WALL STOP	230S	HAGER	626
1 EA	KICKPLATE	12 INCH X 2 INCH LDW 16GA	HAGER	630
3 EA	SILENCERS	307D	HAGER	

GROUP 9 – INTERIOR

8 EA	HINGES	BB1279 4 1/2 X 4 1/2	HAGER	652
1 EA	LOCKSET	35H 16M (KNURLED)	BEST	626
1 SET	FLUSH BOLTS	2820 X 280 X	HAGER	626
2 EA	FLOOR STOP	240 SERIES X RISER	HAGER	626
4 EA	SILENCERS	307D	HAGER	
1 EA	CLOSER	4040 CUSH/STOP	LCN	689

GROUP 10 – INTERIOR

3 EA	HINGES	BB1279 4 1/2 X 4 1/2	HAGER	652
1 EA	EXIT DEVICE	98NL X 992L NL X 07 (KNURLED)	VON DUPRIN	628
1 EA	CLOSER	4040 CUSH/STOP	LCN	689
2 SET	SEALS	878S (JAMBS & HEADS)	HAGER	

GROUP 11 – INTERIOR

3 EA	HINGES	BB1279 4 1/2 X 4 1/2	HAGER	652
1 EA	CLOSER	4040 CUSH	LCN	689
1 EA	LOCKSET	35H7E 16M	BEST	626
1 EA	WALL STOP	230S	HAGER	626
3 EA	SILENCERS	307D	HAGER	

GROUP 12 – INTERIOR

3 EA	HINGES	BB1199 4 1/2 X4 1/2	HAGER	630
1 EA	EXIT DEVICE	98L X 07	VON DUPRIN	628
1 EA	CLOSER	4040 CUSH	LCN	689
3 EA	SILENCERS	307D	HAGER	

GROUP 13 – INTERIOR

3 EA	HINGES	BB1279 4 1/2 X 4 1/2	HAGER	652
1 EA	LOCKSET	35H7E 16M	BEST	626
1 EA	FLOOR STOP	240 SERIES X RISER	HAGER	626
3 EA	SILENCERS	307D	HAGER	
1 EA	CLOSER	4040 CUSH	LCN	689

GROUP 14 – INTERIOR

6 EA	HINGES	BB1199 4 1/2 X4 1/2	HAGER	630
2 EA	EXIT DEVICES	98L X 07	VON DUPRIN	628
2 EA	CLOSERS	4040 CUSH	LCN	689
4 EA	SILENCERS	307D	HAGER	

GROUP 15 – INTERIOR

6 EA	HINGES	BB1279 4 1/2 X 4 1/2	HAGER	652
2 EA	CLOSERS	4040 CUSH/STOP	LCN	689
2 EA	PUSH PLATES	70S 6 X 16	HAGER	630
2 EA	PULL BARS	130S	HAGER	630
2 EA	FLOOR STOPS	230S	HAGER	626
2 EA	KICKPLATES	12 INCH X 2 INCH LDW 16GA	HAGER	630
4 EA	SILENCERS	307D	HAGER	

GROUP 16 – INTERIOR

3 EA	HINGES	BB1279 4 1/2 X 4 1/2	HAGER	652
1 EA	LATCHSET	35H 16M	BEST	626
1 EA	CLOSER	4040 CUSH	LCN	689
1 EA	FLOOR STOP	240 SERIES X RISER	HAGER	626

GROUP 17 – INTERIOR

6 EA	HINGES	BB1279 4 1/2 X 4 1/2	HAGER	652
2 EA	CLOSERS	4040 CUSH/STOP	LCN	689
2 EA	FLUSH BOLTS		HAGER	626
1 EA	LOCKSET	35H7E 16M	BEST	626
4 EA	SILENCERS	307D	HAGER	

GROUP 18 – INTERIOR

1 EA	SLIDING DOOR TRACK		HAGER	626
2 EA	FLUSH PULLS		HAGER	626

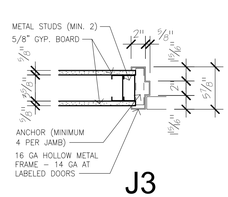

J3

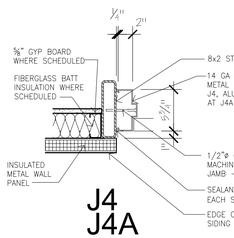

J4 J4A

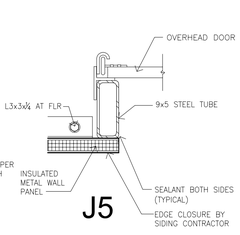

J5

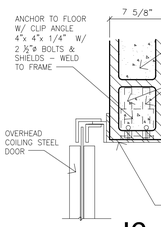

J6

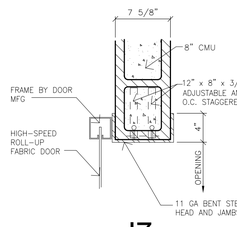

J7

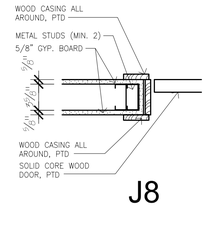

J8

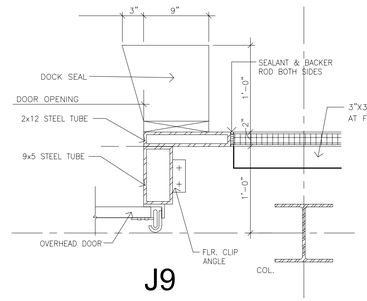

J9

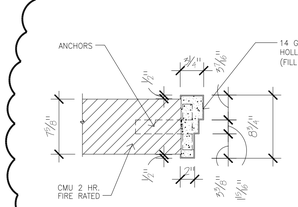

J10

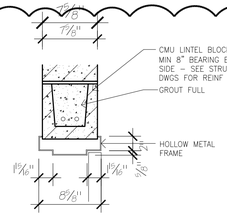

H1

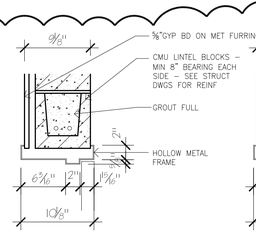

H2

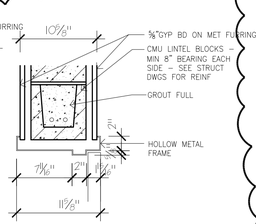

H2A

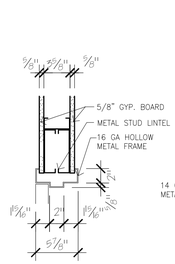

H3

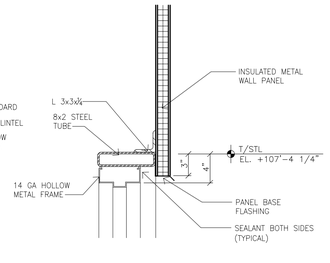

H4

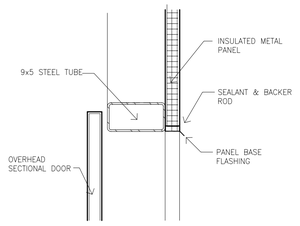

H5

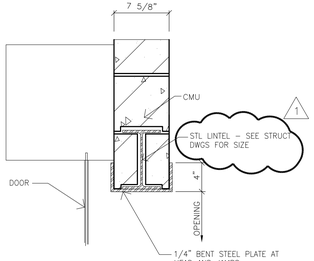

H6

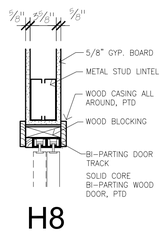

H8

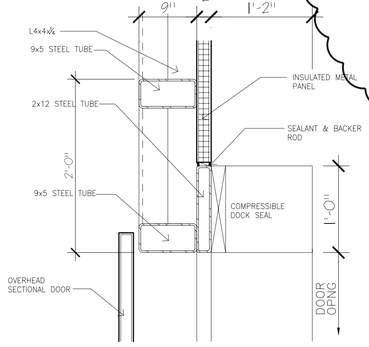

H9

DOOR SCHEDULE

X – DENOTES HARDWARE BY DOOR MANUFACTURER

DOOR NO.	OPENING SIZE	DOOR THICK	DOOR TYPE	DOOR MATL.	DOOR CORE	DOOR GLASS	FRAME MATL.	FRAME DETAIL JAMB	FRAME DETAIL HEAD	FRAME DETAIL SILL	LABEL	HDW GROUP	REMARKS
156	4'-4" X 7'-4"	--	I	--	--	–	–	–	–	–	--	--	OPENING IN EXISTING CMU WALL – PROVIDE LINTEL – REMOVE METAL WALL
157	3'-0" X 7'-0"	1 3/4"	I	METAL	HOLLOW	–	HM	J1	H1	–	B	11	
158	3'-0" X 7'-4"	--	I	--	--	–	–	–	–	–	--	--	OPENING IN CMU WALL – PROVIDE LINTEL
159	3'-0" X 7'-0"	1 3/4"	I	METAL	HOLLOW	–	HM	J1	H1	–	B	11	
160	3'-0" X 7'-0"	1 3/4"	IV	METAL	HOLLOW	–	HM	J1	H1	–	B	12	
161	3'-0" X 7'-0"	1 3/4"	I	METAL	INSUL	–	HM	J4	H4	–	–	1	
162	3'-0" X 7'-0"	1 3/4"	III	METAL	HOLLOW	–	HM	J2	H2	–	–	13	
162A	3'-0" X 7'-0"	1 3/4"	I	METAL	HOLLOW	–	HM	J3	H3	–	–	13	
163	3'-0" X 7'-0"	1 3/4"	I	METAL	HOLLOW	–	HM	J3	H3	–	–	5	
164	3'-0" X 7'-0"	1 3/4"	I	METAL	HOLLOW	–	HM	J1	H1	–	–	13	
165	3'-0" X 7'-0"	1 3/4"	I	METAL	INSUL	–	HM	J4	H4	–	–	1	EXISTING DOOR, FRAME, ETC. TO BE RELOCATED
165A	12'-0" x 14'-0"	2"	VI	METAL	INSUL	POLY	STL	J5	H5	–	–	–	NEW OVERHEAD SECTIONAL DOOR – 480V MOTORIZED OPERATION
165B	3'-0" X 7'-0"	1 3/4"	I	METAL	INSUL	–	HM	J4	H4	–	–	1	EXISTING DOOR, FRAME, ETC. TO BE RELOCATED
165C	3'-0" X 7'-0"	1 3/4"	I	METAL	INSUL	–	HM	J4	H4	–	–	1	EXISTING DOOR, FRAME, ETC. TO BE RELOCATED
165D	3'-0" X 7'-0"	1 3/4"	I	METAL	INSUL	–	HM	J4	H4	–	–	1	EXISTING DOOR, FRAME, ETC. TO BE RELOCATED
165E	12'-0" X 12'-0"	–	VII	METAL	–	–	STL	J6	H6	–	B	–	OVERHEAD COILING FIRE DOOR W/FUSIBLE LINK & ALARM CONNECTION MANUAL CHAIN OPERATION
165F	(PR) 3'-0" X 7'-0"	1 3/4"	Y	METAL	HOLLOW	–	HM	J10	H1	–	B	14	DOUBLE EGRESS DOORS
167	3'-0" X 7'-0"	1 3/4"	I	METAL	INSUL	–	HM	J4	H4	–	–	1	
167A	12'-0" x 14'-0"	2"	VI	METAL	INSUL	POLY	STL	J5	H5	–	–	–	NEW OVERHEAD SECTIONAL DOOR – 480V MOTORIZED OPERATION
167B	3'-0" X 7'-0"	1 3/4"	I	METAL	INSUL	–	HM	J4	H4	–	–	1	
167C	3'-0" X 7'-0"	1 3/4"	I	METAL	INSUL	–	HM	J4	H4	–	–	1	
167D	12'-0" X 12'-0"	–	VII	METAL	–	–	STL	J6	H6	–	B	–	OVERHEAD COILING FIRE DOOR W/FUSIBLE LINK & ALARM CONNECTION MANUAL CHAIN OPERATION
167E	3'-0" X 7'-0"	1 3/4"	IV	METAL	HOLLOW	–	HM	J1	H1	–	B	12	
168	12'-0" x 12'-0"	–	VII	METAL	–	–	STL	J6	H6	–	B	–	OVERHEAD COILING FIRE DOOR W/FUSIBLE LINK & ALARM CONNECTION MANUAL CHAIN OPERATION
168A	3'-0" X 7'-0"	1 3/4"	IV	METAL	HOLLOW	–	HM	J1	H1	–	B	12	
168B	3'-0" X 7'-0"	1 3/4"	IV	METAL	HOLLOW	–	HM	J1	H1	–	B	12	
169	3'-0" X 7'-0"	1 3/4"	I	METAL	INSUL	–	HM	J4	H4	–	–	1	
169A	3'-0" X 7'-0"	1 3/4"	I	METAL	INSUL	–	HM	J4	H4	–	–	1	
169B	(PR) 3'-0" X 7'-0"	1 3/4"	Y	METAL	HOLLOW	–	HM	J10	H1	–	–	14	DOUBLE EGRESS DOORS
169C	3'-0" X 7'-0"	1 3/4"	IV	METAL	HOLLOW	–	HM	J1	H1	–	–	12	
169D	12'-0" X 12'-0"	1 3/4"	VIII	FABRIC	–	–	STL	J7	H6	–	–	–	HIGH SPEED ROLL-UP DOORS WITH FLOOR SENSOR & PHOTO-EYE 480V MOTORIZED OPERATION
169E	12'-0" X 12'-0"	1 3/4"	VIII	FABRIC	–	–	STL	J7	H6	–	–	–	HIGH SPEED ROLL-UP DOORS WITH FLOOR SENSOR & PHOTO-EYE 480V MOTORIZED OPERATION
169F	3'-0" X 7'-0"	1 3/4"	IV	METAL	HOLLOW	–	HM	J1	H1	–	–	12	
169G	12'-0" X 12'-0"	1 3/4"	VIII	FABRIC	–	–	STL	J7	H6	–	–	–	HIGH SPEED ROLL-UP DOORS WITH FLOOR SENSOR & PHOTO-EYE 480V MOTORIZED OPERATION
169H	12'-0" X 12'-0"	1 3/4"	VIII	FABRIC	–	–	STL	J7	H6	–	–	–	HIGH SPEED ROLL-UP DOORS WITH FLOOR SENSOR & PHOTO-EYE 480V MOTORIZED OPERATION
170	9'-0" X 9'-0"	2"	VI	METAL	INSUL	POLY	STL	J9	H9	–	–	–	NEW OVERHEAD SECTIONAL DOOR – 120V MOTORIZED OPERATION
170A	9'-0" X 9'-0"	2"	VI	METAL	INSUL	POLY	STL	J9	H9	–	–	–	NEW OVERHEAD SECTIONAL DOOR – 120V MOTORIZED OPERATION
170B	9'-0" X 9'-0"	2"	VI	METAL	INSUL	POLY	STL	J9	H9	–	–	–	NEW OVERHEAD SECTIONAL DOOR – 120V MOTORIZED OPERATION
170C	9'-0" X 9'-0"	2"	VI	METAL	INSUL	POLY	STL	J9	H9	–	–	–	NEW OVERHEAD SECTIONAL DOOR – 120V MOTORIZED OPERATION
170D	9'-0" X 9'-0"	2"	VI	METAL	INSUL	POLY	STL	J9	H9	–	–	–	NEW OVERHEAD SECTIONAL DOOR – 120V MOTORIZED OPERATION
170E	9'-0" X 9'-0"	2"	VI	METAL	INSUL	POLY	STL	J9	H9	–	–	–	NEW OVERHEAD SECTIONAL DOOR – 120V MOTORIZED OPERATION
170F	3'-0" X 7'-0"	1 3/4"	I	METAL	INSUL	–	HM	J4	H4	–	–	1	
170G	9'-0" X 9'-0"	2"	VI	METAL	INSUL	POLY	STL	J9	H9	–	–	–	NEW OVERHEAD SECTIONAL DOOR – 120V MOTORIZED OPERATION
170H	9'-0" X 9'-0"	2"	VI	METAL	INSUL	POLY	STL	J9	H9	–	–	–	NEW OVERHEAD SECTIONAL DOOR – 120V MOTORIZED OPERATION
170J	9'-0" X 9'-0"	2"	VI	METAL	INSUL	POLY	STL	J9	H9	–	–	–	NEW OVERHEAD SECTIONAL DOOR – 120V MOTORIZED OPERATION
170K	9'-0" X 9'-0"	2"	VI	METAL	INSUL	POLY	STL	J9	H9	–	–	–	NEW OVERHEAD SECTIONAL DOOR – 120V MOTORIZED OPERATION
170L	9'-0" X 9'-0"	2"	VI	METAL	INSUL	POLY	STL	J9	H9	–	–	–	NEW OVERHEAD SECTIONAL DOOR – 120V MOTORIZED OPERATION
170M	9'-0" X 9'-0"	2"	VI	METAL	INSUL	POLY	STL	J9	H9	–	–	–	NEW OVERHEAD SECTIONAL DOOR – 120V MOTORIZED OPERATION
170N	9'-0" X 9'-0"	2"	VI	METAL	INSUL	POLY	STL	J9	H9	–	–	–	NEW OVERHEAD SECTIONAL DOOR – 120V MOTORIZED OPERATION
170P	9'-0" X 9'-0"	2"	VI	METAL	INSUL	POLY	STL	J9	H9	–	–	–	NEW OVERHEAD SECTIONAL DOOR – 120V MOTORIZED OPERATION
170Q	9'-0" X 9'-0"	2"	VI	METAL	INSUL	POLY	STL	J9	H9	–	–	–	NEW OVERHEAD SECTIONAL DOOR – 120V MOTORIZED OPERATION
170R	9'-0" X 9'-0"	2"	VI	METAL	INSUL	POLY	STL	J9	H9	–	–	–	NEW OVERHEAD SECTIONAL DOOR – 120V MOTORIZED OPERATION
170S	3'-0" X 7'-0"	1 3/4"	I	METAL	INSUL	–	HM	J4	H4	–	–	1	
170T	14'-0" x 14'-0"	2"	VI	METAL	INSUL	POLY	STL	J5	H5	–	–	–	NEW OVERHEAD SECTIONAL DOOR – 480V MOTORIZED OPERATION
171	(PR) 3'-0" X 7'-0"	1 3/4"	IX	METAL	HOLLOW	TEMP	HM	J2	H2	–	–	15	
171A	3'-0" X 7'-0"	1 3/4"	I	METAL	HOLLOW	–	HM	J2	H2	–	–	16	
171B	3'-0" X 7'-0"	1 3/4"	III	ALUM	INSUL GL.	TEMP	ALUM	J4A	H2A	–	–	1	STORE FRONT
172	3'-0" X 7'-0"	1 3/4"	IV	METAL	HOLLOW	–	HM	J1	H1	–	–	11	
172A	10'-0" X 10'-0"	–	VII	METAL	–	–	STL	J6	H6	–	–	–	OVERHEAD COILING DOOR – 120V MOTORIZED OPERATION
172B	10'-0" X 10'-0"	–	VII	METAL	–	–	STL	J6	H6	–	–	–	OVERHEAD COILING DOOR – 120V MOTORIZED OPERATION
172C	3'-0" X 7'-0"	1 3/4"	IV	METAL	HOLLOW	–	HM	J1	H1	–	–	11	
173	(PR) 3'-0" X 7'-0"	1 3/4"	V	METAL	HOLLOW	–	HM	J1	H1	–	–	17	
173A	3'-0" X 7'-0"	1 3/4"	I	METAL	HOLLOW	–	HM	J1	H1	–	–	11	
174	3'-0" X 7'-0"	1 3/4"	III	METAL	HOLLOW	TEMP	HM	J2	H2	–	–	13	
175	3'-0" X 7'-0"	1 3/4"	III	METAL	HOLLOW	TEMP	HM	J2	H2	–	–	13	
176	9'-0" X 9'-0"	2"	VI	METAL	INSUL	POLY	STL	J9	H9	–	–	–	NEW OVERHEAD SECTIONAL DOOR – 120V MOTORIZED OPERATION
176A	9'-0" X 9'-0"	2"	VI	METAL	INSUL	POLY	STL	J9	H9	–	–	–	NEW OVERHEAD SECTIONAL DOOR – 120V MOTORIZED OPERATION
215	3'-0" X 7'-0"	1 3/4"	I	METAL	HOLLOW	–	HM	J1	H1	–	–	13	
215A	3'-0" X 7'-0"	1 3/4"	I	METAL	HOLLOW	–	HM	J1	H1	–	–	13	
216	3'-0" X 7'-0"	1 3/4"	I	WOOD	SOLID CORE	–	HM	J2	H2	–	B	13	
217	(PR) 2'-0" X 7'-0"	1 3/4"	V	WOOD	SOLID CORE	–	WD	J8	H8	–	–	18	SLIDING BI-PASSING DOOR
218	3'-0" X 7'-0"	1 3/4"	I	WOOD	SOLID CORE	–	HM	J3	H3	–	–	5	UNDERCUT
220	3'-0" X 7'-0"	1 3/4"	I	WOOD	SOLID CORE	–	HM	J3	H3	–	–	5	UNDERCUT
223	3'-0" X 7'-0"	1 3/4"	I	WOOD	SOLID CORE	–	HM	J2A	H2A	–	–	16	
224	3'-0" X 7'-0"	1 3/4"	I	METAL	HOLLOW	–	HM	J1	H1	–	B	11	
225	3'-0" X 7'-0"	1 3/4"	I	METAL	HOLLOW	–	HM	J1	H1	–	B	10	
225A	(PR)4'-0" X 8'-0"	1 3/4"	V	METAL	HOLLOW	–	HM	J1	H1	–	B	9	
225B	3'-0" X 7'-0"	1 3/4"	I	METAL	HOLLOW	–	HM	J1	H1	–	B	10	
227	3'-0" X 7'-0"	1 3/4"	I	METAL	HOLLOW	–	HM	J1	H1	–	B	11	
227A	(PR)4'-0" X 8'-0"	1 3/4"	V	METAL	HOLLOW	–	HM	J1	H1	–	B	9	

ABBREVIATIONS USED IN DOOR SCHEDULE

INSL. = INSULATED
MO = MOTOR OPERATED 480 VOLTS 3 PHASE 60 HZ
TEMP. = TEMPERED
HM = HOLLOW METAL
POLY = POLYCARBONATE PLASTIC
STD = MANUFACTURERS STANDARD
ALUM = ALUMINUM WITH CLEAR ANODIZED FINISH
GALV = GALVANIZED
STL = STEEL
FAB = FABRIC
(PR) = PAIR SUCH

NOTE:
PROVIDE CMU LINTEL BLOCK LINTELS OVER DOOR AND BORROWED LITE OPENINGS AND ALL OTHER UNSCHEDULED OPENINGS FOR DUCT AND OTHER PENETRATIONS IN CMU WALLS FOR OPENINGS UP TO 8'-4" WIDE – SEE STRUCT DWGS FOR REINFORCEMENT – MIN 8" BEARING EACH SIDE– FULLY GROUT CELLS UNDER BEARING

FOR DOOR OPENINGS GREATER THAN 8'-4" IN WIDTH USE STL LINTEL AS SCHEDULED IN STRUCT DWGS

OWNER WILL FURNISH ELECT CARD READER LOCKS FOR DOORS 164, 170F, 170S, AND 224. PROVIDE ELECT STRIKE FOR THESE DOORS COMPATABLE WITH CARD READER

REV.	DATE	DESCRIPTION
	10-02-00	ISSUED FOR ADDENDUM NO. 5 & CONSTRUCTION
1	10-02-00	ADDENDUM NO. 5
	09-13-00	ISSUED FOR BIDDING AND PERMIT
	04-24-00	ISSUED FOR BIDDING
	04-14-00	ISSUED FOR OWNER REVIEW

DOOR SCHEDULE & DETAILS

PLANNERS
DESIGNERS
ENGINEERS

2101 Hammond Drive Schaumburg, Illinois 60173
Phone: 847-397-2100 Fax: 847-397-8980

BROWN PRINTING
PRESS ROOM, BINDERY AND WAREHOUSE EXPANSION
11595 McCONNELL ROAD WOODSTOCK, ILLINOIS

DWN. BY	SCALE	DWG. NO.
AS NOTED FEH		A7.0
APP. BY FEH	JOB NO. 6518/6523	
CKD. BY FEH	DATE 4/24/00	